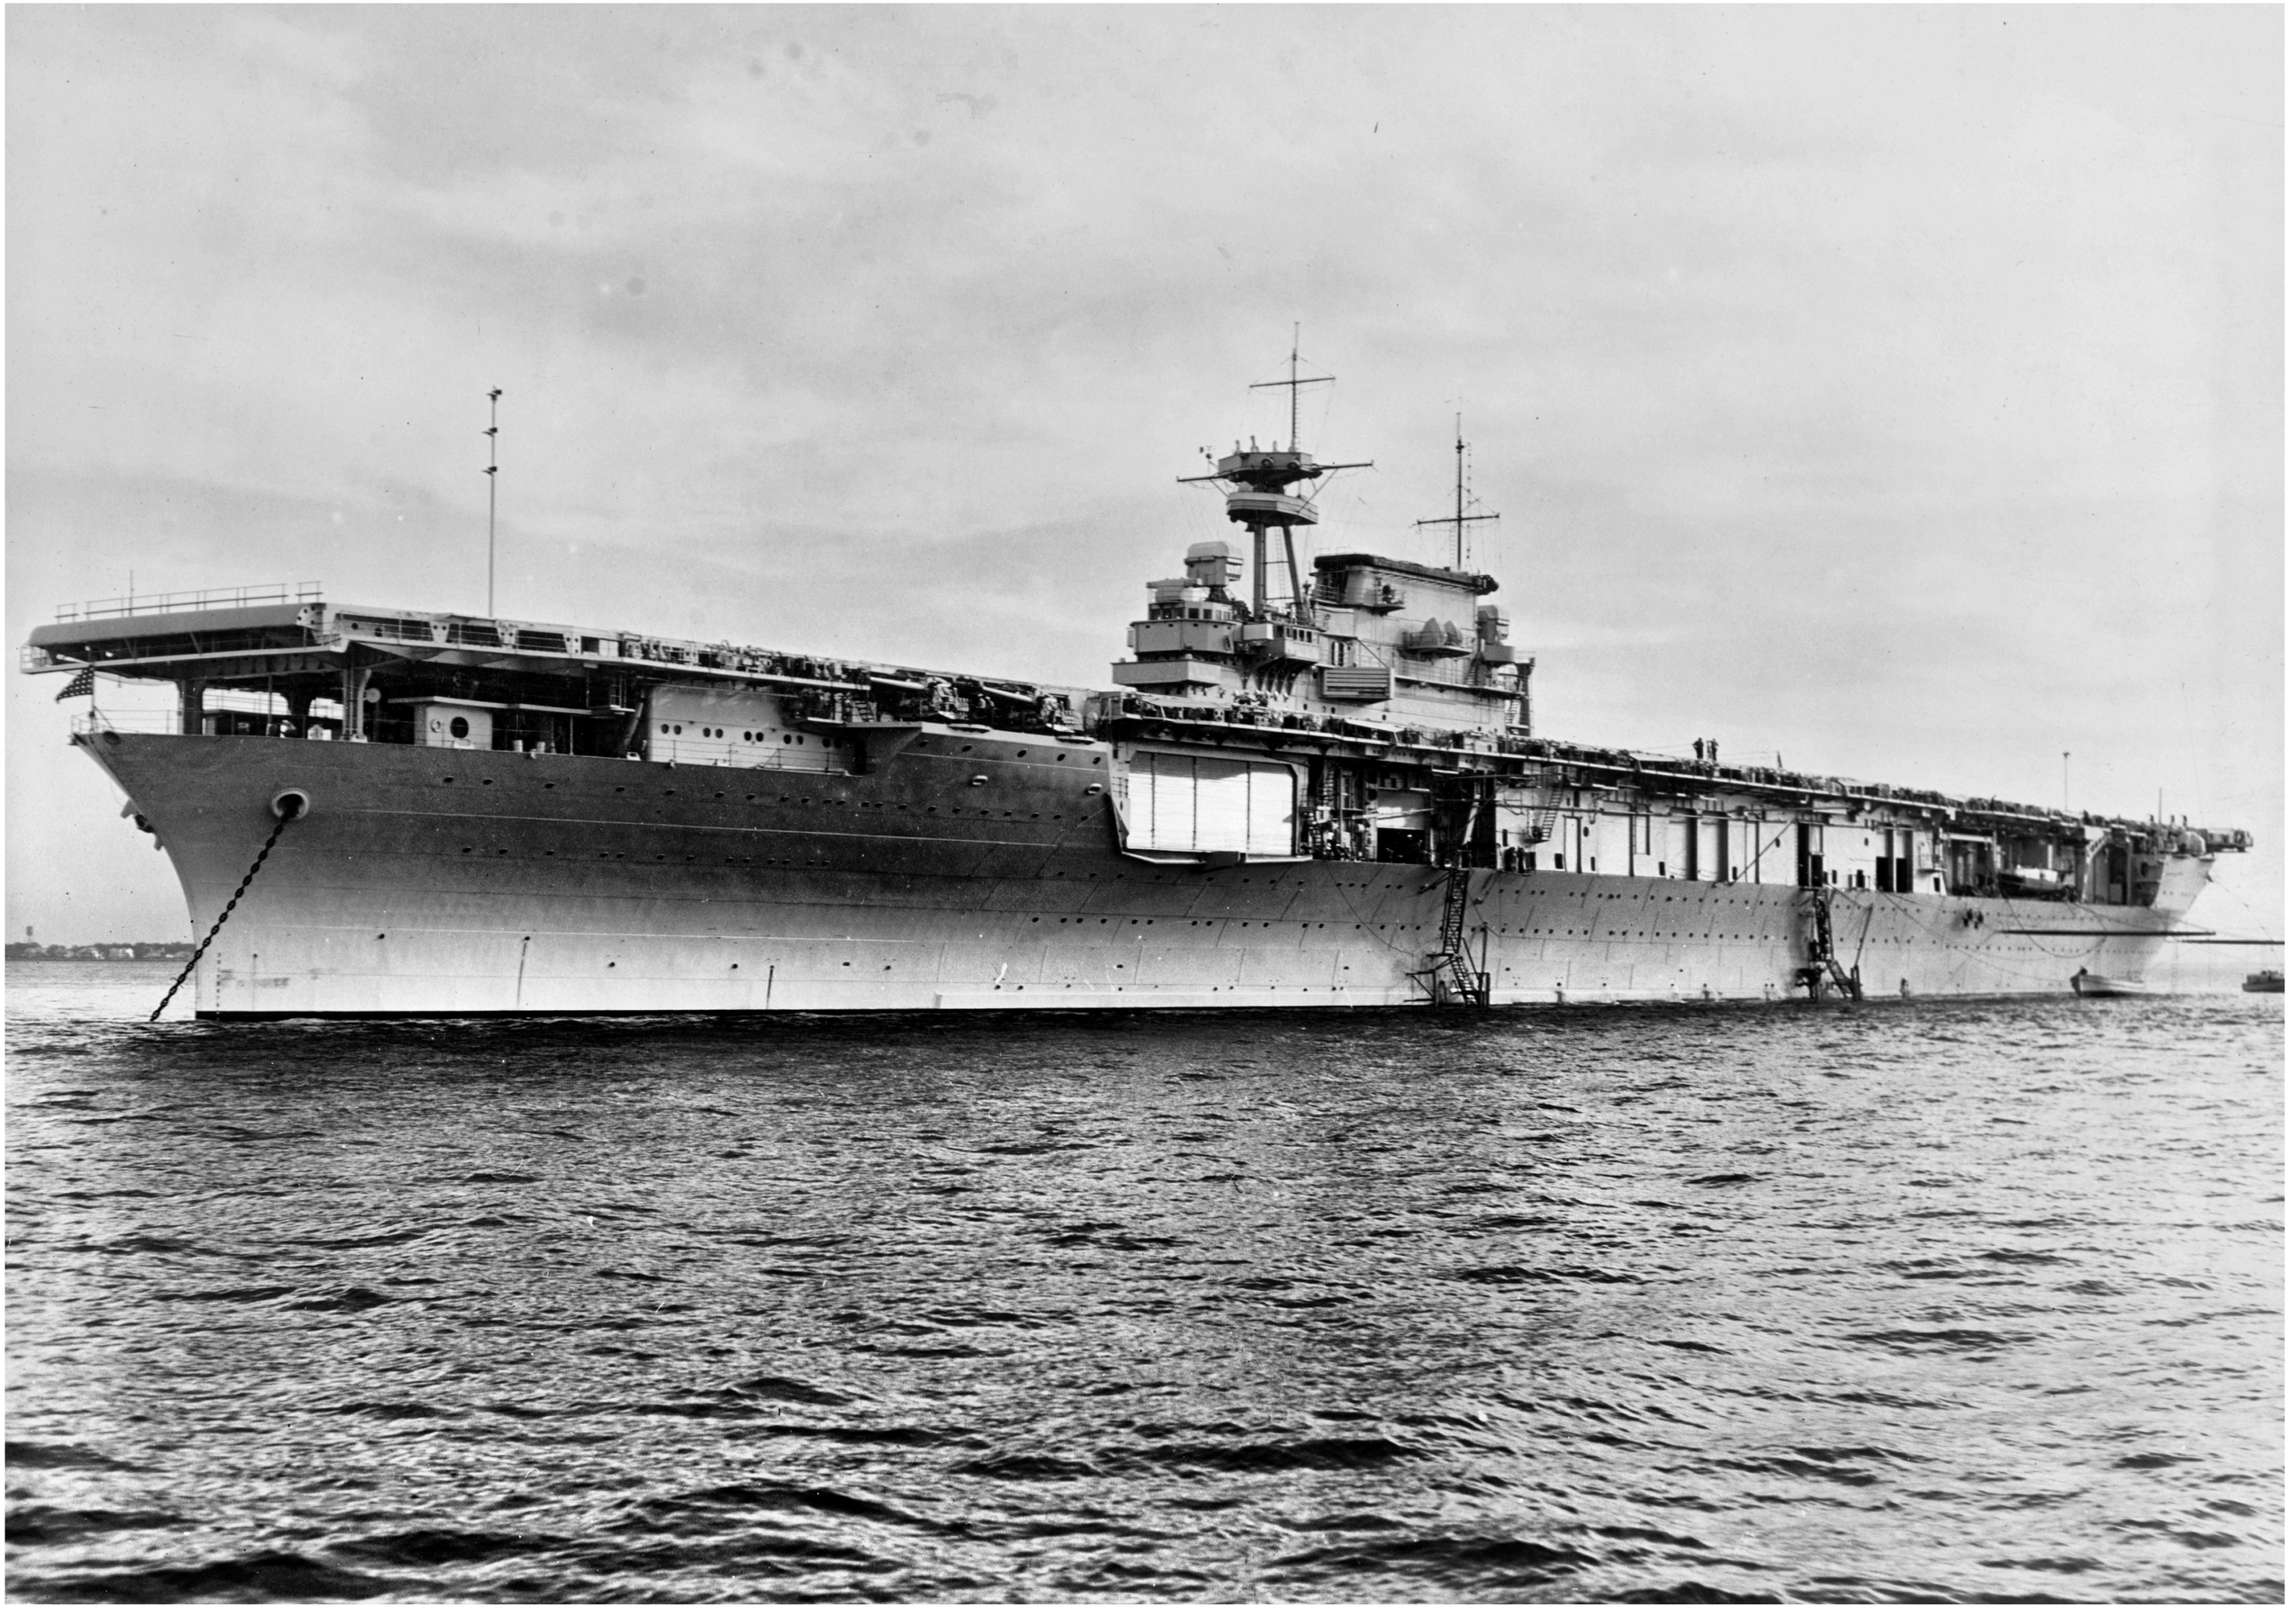

U S AIRCRAFT CARRIERS
Nos 5 & 6
GENERAL ARRANGEMENT

CONFIDENTIAL PLAN
SCALE $\frac{1''}{16}$ = 1 FOOT
NAVY DEPARTMENT
BUREAU OF CONSTRUCTION & REPAIR
WASHINGTON, D.C.

E S Land
CHIEF CONSTRUCTOR, U.S.N.
CHIEF OF BUREAU

VANDYKE SENT TO CONTRACTOR 9/19/33

DRAWN BY GEORG E. SIEKER EXAMINED BY G. E. S.	J. W. CLARY. PRINCIPAL ENGINEER
INCHARGE OF WORK C.H. GODBOLD. SEN. ENG'R	DATE 9/19/33

C & R NO. 011786

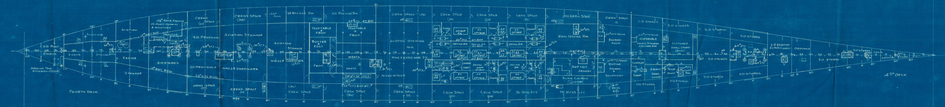

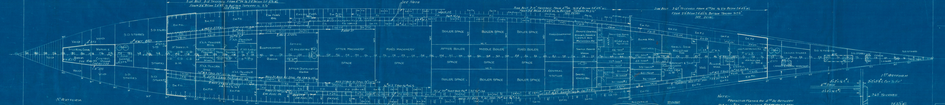

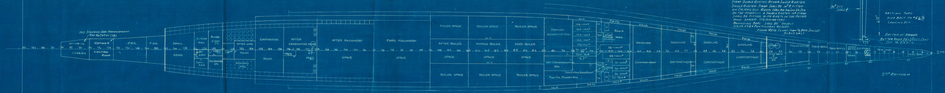

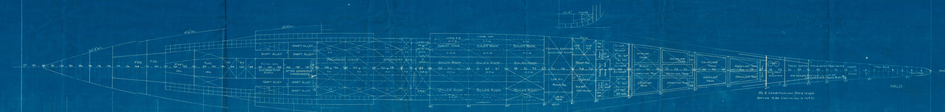

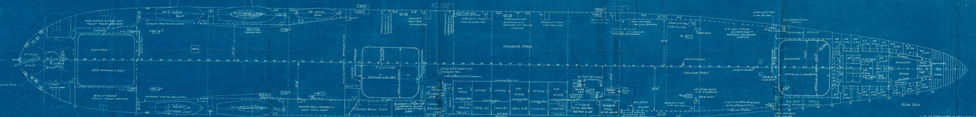

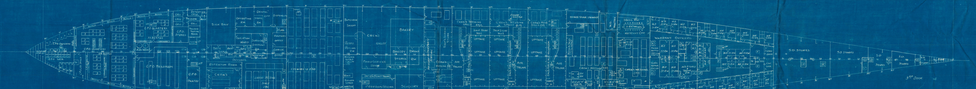

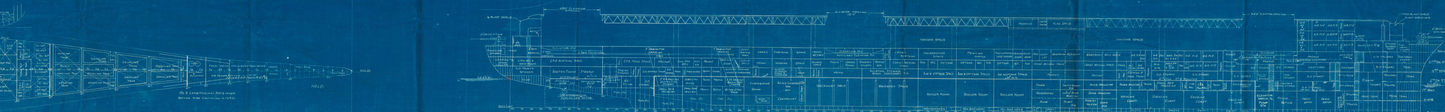

U.S AIRCRAFT CARRIERS. Nos 5 & 6 GENERAL ARRANGEMENT

CONFIDENTIAL PLAN

SCALE 1/8"=1'-0"

NAVY DEPARTMENT
BUREAU OF CONSTRUCTION & REPAIR
WASHINGTON, D.C.

C & R No. 01795